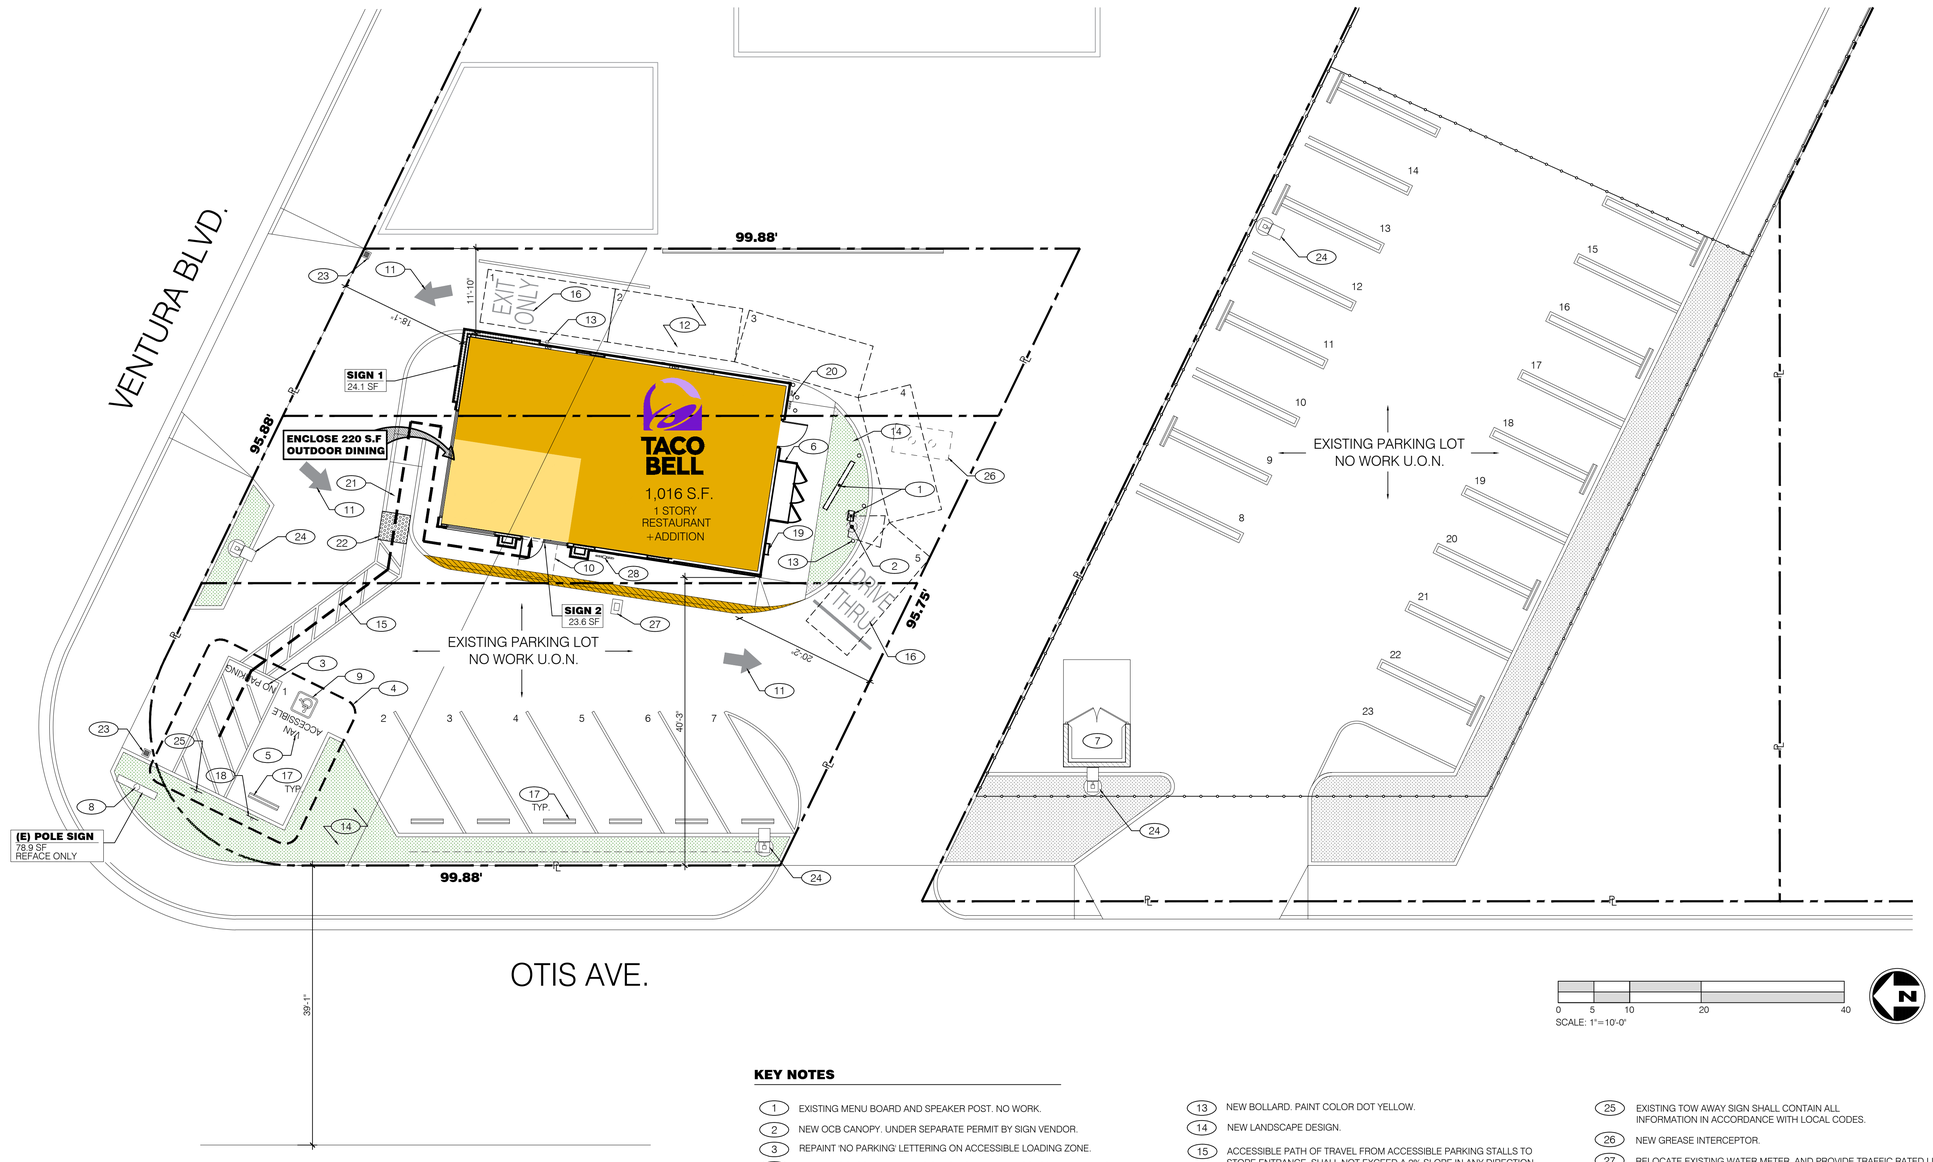

KEY NOTES

1. EXISTING MENU BOARD AND SPEAKER POST. NO WORK.
2. NEW OCB CANOPY. UNDER SEPARATE PERMIT BY SIGN VENDOR.
3. REPAINT 'NO PARKING' LETTERING ON ACCESSIBLE LOADING ZONE.
4. (E) VAN ACCESSIBLE PARKING SPACE, STANDARD ACCESSIBLE PARKING SPACE AND VAN ACCESSIBLE LOADING ZONE. SLOPE NOT TO EXCEED 2% IN ANY DIRECTION.
5. PAINT 12" HT 'VAN ACCESSIBLE' WHITE LETTERING ON PARKING STALL.
6. (E) SWITCHGEAR CABINET.
7. TRASH ENCLOSURE. PAINT SW2829 CLASSICAL WHITE TO MATCH BUILDING.
8. EXISTING POLE SIGN, PAINT POLE SW7027 WELL-BRED BROWN.
9. REPAINT DISABLED ACCESS SYMBOL. WHITE ON BLUE BACKGROUND.
10. PROVIDE 60" x 60" CLEAR SPACE AT ENTRANCE.
11. TRAFFIC DIRECTION ARROWS. PAINT WHITE.
12. (E) DRIVE THRU LANE.
13. NEW BOLLARD. PAINT COLOR DOT YELLOW.
14. NEW LANDSCAPE DESIGN.
15. ACCESSIBLE PATH OF TRAVEL FROM ACCESSIBLE PARKING STALLS TO STORE ENTRANCE. SHALL NOT EXCEED A 2% SLOPE IN ANY DIRECTION.
16. PAINT 24' HT. WHITE LETTERS.
17. (E) CONCRETE WHEELSTOP.
18. VAN ACCESSIBLE PARKING SIGN.
19. (N) ROOF LADDER.
20. (E) GAS METER.
21. EXISTING ACCESSIBLE CURB RAMP. MAX 8% SLOPE.
22. NEW TRUNCATED DOMES, REFER TO DETAIL 18/ADA1.1.
23. EXISTING CATCH BASIN.
24. (E) LIGHT POLES. PAINT BASE SW7027 WELL-BRED BROWN.
25. EXISTING TOW AWAY SIGN SHALL CONTAIN ALL INFORMATION IN ACCORDANCE WITH LOCAL CODES.
26. NEW GREASE INTERCEPTOR.
27. RELOCATE EXISTING WATER METER, AND PROVIDE TRAFFIC RATED LID.
28. NEW BACK FLOW PREVENTER.

SYMBOL LEGEND

NEW LANDSCAPED AREA

NEW LANDSCAPED AREA

SITE PLAN | A

marks architects

architecture
interior design
retail
restaurants
space planning
master planning
leed accredited
casp

2643 fourth ave.
san diego ca 92103
619-702-9448

71905 hwy 111 #f
rancho mirage ca 92270
760-610-5264

LICENSED ARCHITECT
GABRIELA MARKS
C-31482
12-30-2019
RENEWAL DATE
STATE OF CALIFORNIA

©marks architects 2018
ALL REPORTS, PLANS AND DOCUMENTS PREPARED BY MARKS ARCHITECTS SHALL REMAIN THE PROPERTY OF MARKS ARCHITECTS AND IS INTENDED FOR USE FOR THIS SPECIFIC PROJECT ONLY.

BUILDING DEPT. SUBMITTAL 10.18.18

CONTRACT DATE:
BUILDING TYPE:MODERN EXPLORER
PLAN VERSION: 08/09/18
BRAND DESIGNER: -
SITE NUMBER: -
STORE NUMBER: -

TACO BELL

18450 VENTURA BLVD
TARZANA CA 91356

TACO BELL
MODERN EXPLORER
POP'N TACO

SITE PLAN AND INFORMATION

A0.1 XXX